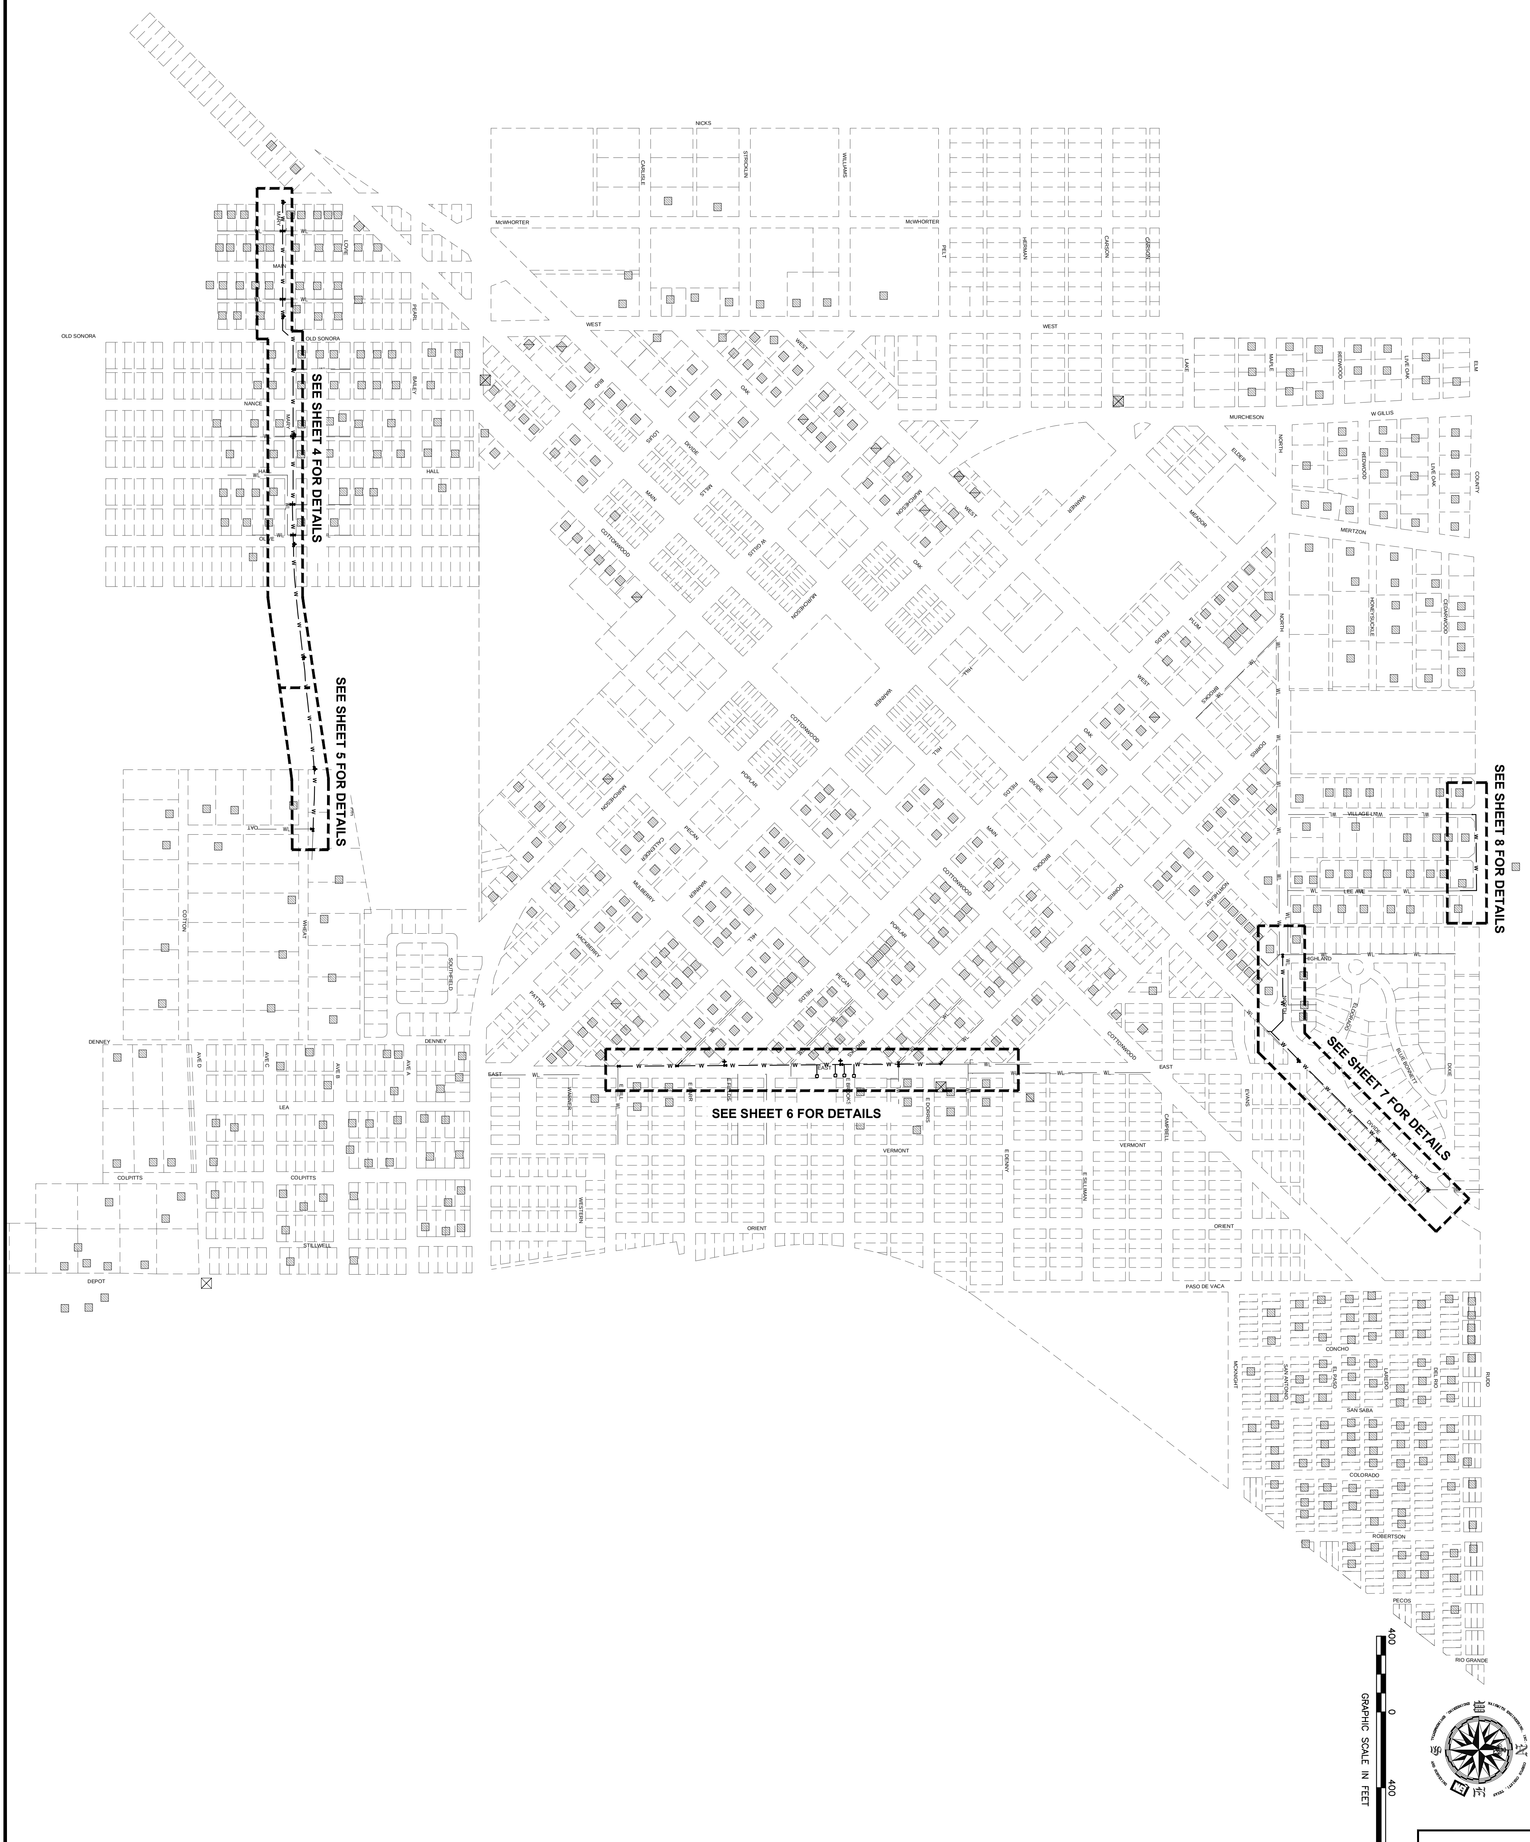

60% SUBMITTAL

Sheet 3 Of 11

3

Dwg. File : 9104-Sheet Index & Site Plan

SHEET INDEX AND SITE PLAN

WATER DISTRIBUTION SYSTEM IMPROVEMENT PROJECT

CITY OF ELDORADO, TEXAS

Naismith Engineering,Inc
TBPE REGISTRATION No. F-000355

OFFICE LOCATION :

4501 Gollihar Rd.
Corpus Christi, Texas 78411
P.O. Box 3099
Corpus Christi, Texas 78463
(361)-814-9900

THIS DOCUMENT IS RELEASED TEMPORARILY FOR INTERIM REVIEW PURPOSES ONLY BY ARTURO ACUNA JR. P.E., 101906 ON FEBRUARY 18, 2015, AND SHALL NOT BE USED FOR CONSTRUCTION, BIDDING, OR PERMIT PURPOSES.

ELDORADO

Drawn By	: MF
Checked By	: AA
Approved By	: AA
Project No.	: 9104
Scale	: AS SHOWN
Date	: 2/20/15
Revision No.	: 0

REV.	APPR.	DESCRIPTION	DATE